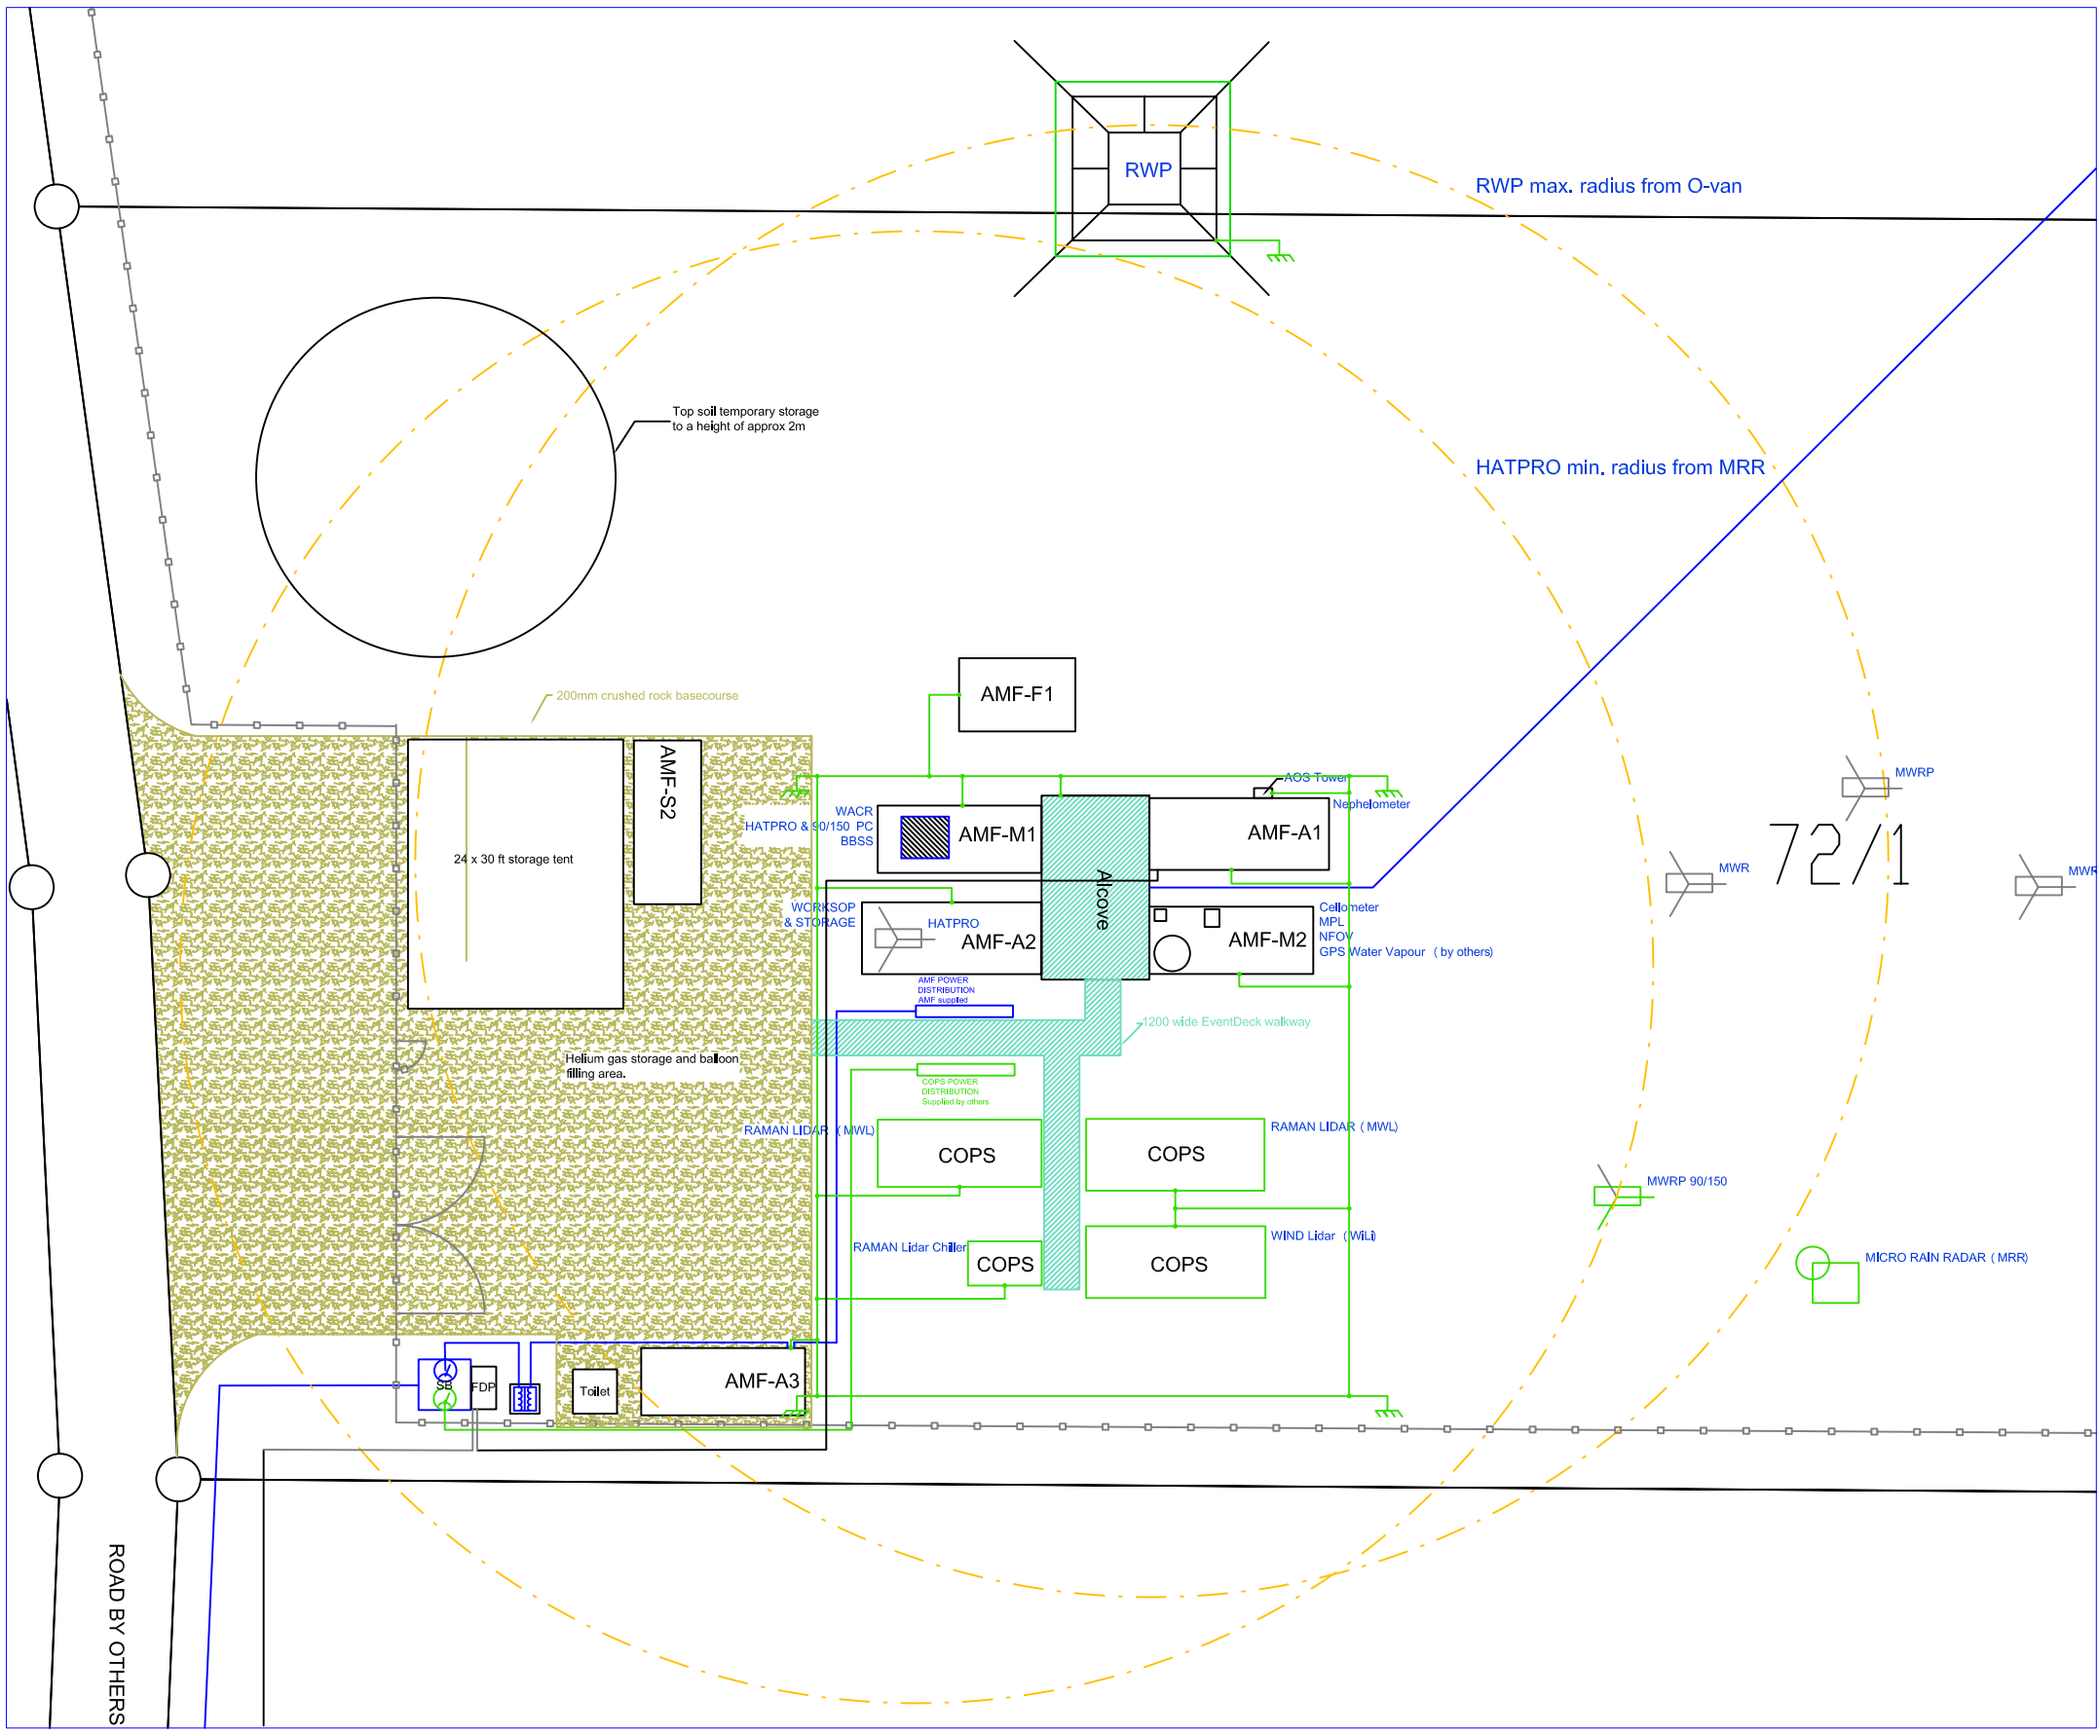
RWP
RWP max. radius from O-van
HATPRO min. radius from MRR
Top soil temporary storage
to a height of approx 2m
200mm crushed rock basecourse
AMF-F1
AMF-S2
24 x 30 ft storage tent
AOS Tower
Nephelometer
WACR
HATPRO & 90/150 PC
BBSS
AMF-M1
AMF-A1
Alcove
WORKSOP
& STORAGE
HATPRO
AMF-A2
AMF-M2
Ceilometer
MPL
NFOV
GPS Water Vapour (by others)
AMF POWER
DISTRIBUTION
AMF supplied
1200 wide EventDeck walkway
Helium gas storage and balloon
filling area.
COPS POWER
DISTRIBUTION
Supplied by others
RAMAN LIDAR (MWL)
COPS
COPS
RAMAN LIDAR (MWL)
RAMAN Lidar Chiller
COPS
COPS
WIND Lidar (WiLi)
SB
FDP
Toilet
AMF-A3
MWRP
MWR
72/1
MWR
MWRP 90/150
MICRO RAIN RADAR (MRR)
ROAD BY OTHERS